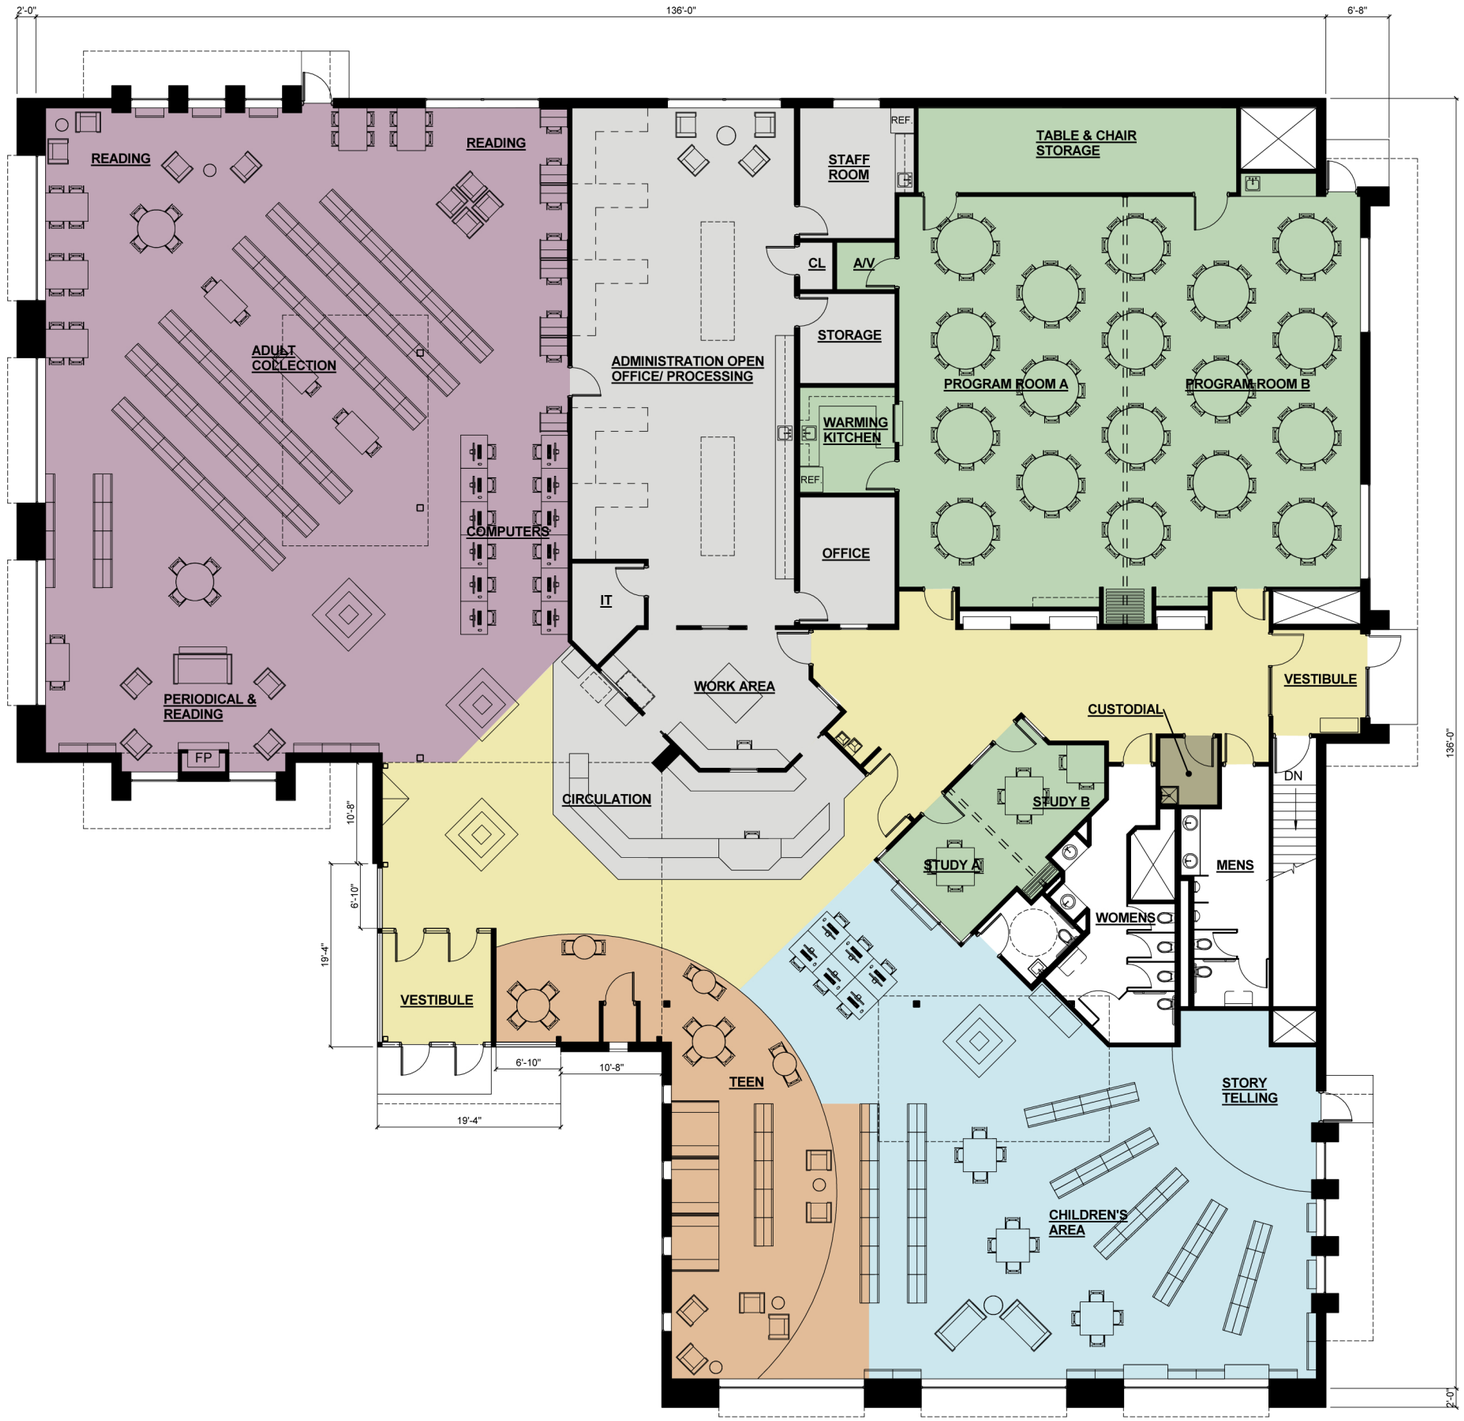

FLOOR PLAN

1/8" = 1'-0" (1/16" = 1'-0" 11x17)

15,359 SF

0 4 8 16

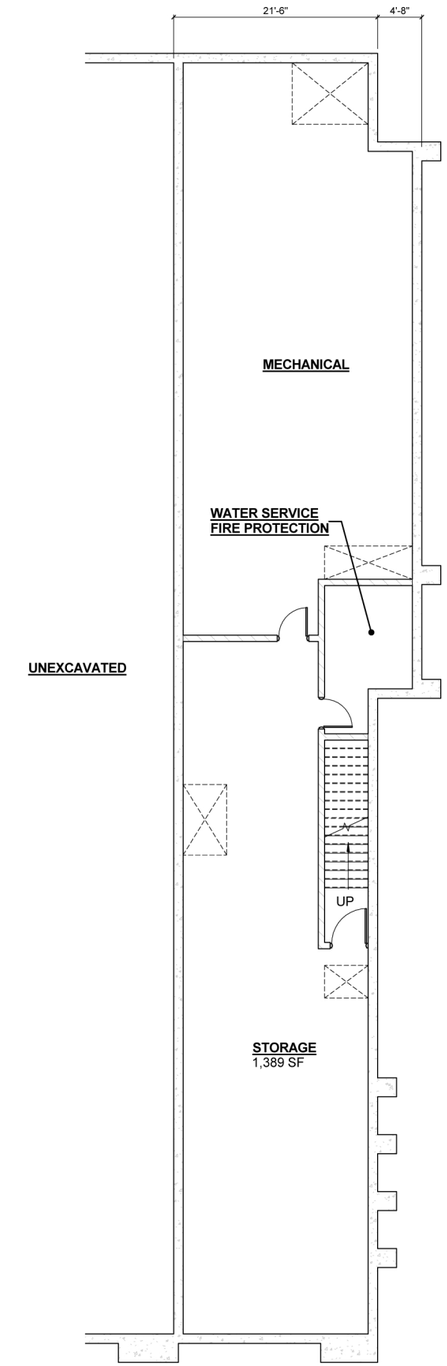

BASEMENT PLAN

1/8" = 1'-0" (1/16" = 1'-0" 11x17)

3,198 SF

0 4 8 16

TRANSPORTATION • MUNICIPAL
DEVELOPMENT • ENVIRONMENTAL
1230 South Boulevard Baraboo, WI 53913
608-356-2771 1-800-362-4505 Fax: 608-356-2770
Web Address: www.msa-ps.com

© 2012 MSA PROFESSIONAL SERVICES, INC.

MSA PROFESSIONAL SERVICES

REVISION	BY	No.	DATE
PRELIMINARY			

PROJECT No. 07197043	SCALE: 1/8" = 1'-0"
PLOT DATE: 8/11/2015 4:23:45 PM	DRAWN BY: ABL
PROJECT DATE: 08/12/15	CHECKED BY: ECA

CONCEPT FLOOR PLAN

VILLAGE OF HOLMEN
HOLMEN AREA PUBLIC LIBRARY
HOLMEN WI

File No.

SHEET A1

P:\7100s\7190s\7197\07197043\CADD\Schematics\BIM\07197043 BIM Holmen Library.rvt

SOUTHWEST PERSPECTIVE

EAST PERSPECTIVE

NORTHEAST ROOF PERSPECTIVE

NORTHWEST PERSPECTIVE

TRANSPORTATION • MUNICIPAL
DEVELOPMENT • ENVIRONMENTAL
1230 South Boulevard Baraboo, WI 53913
608-356-2771 1-800-362-4505 Fax: 608-356-2770
Web Address: www.msa-ps.com
© MSA PROFESSIONAL SERVICES

MSA PROFESSIONAL SERVICES

No.	DATE	REVISION	BY
		PRELIMINARY	

PROJECT No.	07197043
PLOT DATE:	8/11/2015 4:23:55 PM
PROJECT DATE:	08/12/15
SCALE:	
DRAWN BY:	ABL
CHECKED BY:	ECA

EXTERIOR PERSPECTIVES

VILLAGE OF HOLMEN
HOLMEN AREA PUBLIC LIBRARY
HOLMEN WI

File No.

SHEET
A2

P:\7100s\7190s\7197\07197043\CADD\Schematics\BIM\07197043 BIM Holmen Library.rvt

SOUTH ELEVATION
1/8" = 1'-0" (1/16" = 1'-0" 11x17)

0 4 8 16

EAST ELEVATION
1/8" = 1'-0" (1/16" = 1'-0" 11x17)

0 4 8 16

TRANSPORTATION • MUNICIPAL
DEVELOPMENT • ENVIRONMENTAL
1230 South Boulevard Baraboo, WI 53913
608-356-2771 1-800-362-4505 Fax: 608-356-2770
Web Address: www.msa-ps.com
© MSA PROFESSIONAL SERVICES

MSA PROFESSIONAL SERVICES

No.	DATE	REVISION	BY
		PRELIMINARY	

SCALE: 1/8" = 1'-0"
DRAWN BY: ABL
CHECKED BY: ECA
PROJECT No. 07197043
PLOT DATE: 8/12/2015 9:36:52 AM
PROJECT DATE: 08/12/15

EXTERIOR ELEVATIONS
VILLAGE OF HOLMEN
HOLMEN AREA PUBLIC LIBRARY
HOLMEN WI

File No.

SHEET
A3

P:\7100s\7190s\7197\07197043\CADD\Schematics\BIM\07197043 BIM Holmen Library.rvt

NORTH ELEVATION

1/8" = 1'-0" (1/16" = 1'-0" 11x17)

0 4 8 16

WEST ELEVATION

1/8" = 1'-0" (1/16" = 1'-0" 11x17)

0 4 8 16

TRANSPORTATION • MUNICIPAL
DEVELOPMENT • ENVIRONMENTAL
1230 South Boulevard Baraboo, WI 53913
608-356-2771 1-800-362-4505 Fax: 608-356-2770
Web Address: www.msa-ps.com

© MSA PROFESSIONAL SERVICES

MSA PROFESSIONAL SERVICES

No.	DATE	REVISION	BY

PRELIMINARY

PROJECT No.	07197043
PLOT DATE:	8/12/2015 9:36:56 AM
PROJECT DATE:	08/12/15
SCALE:	1/8" = 1'-0"
DRAWN BY:	ABL
CHECKED BY:	ECA

EXTERIOR ELEVATIONS

VILLAGE OF HOLMEN
HOLMEN AREA PUBLIC LIBRARY
HOLMEN WI

File No.

SHEET
A4

P:\7100s\7190s\7197\07197043\CADD\Schematics\BIM\07197043 BIM Holmen Library.rvt